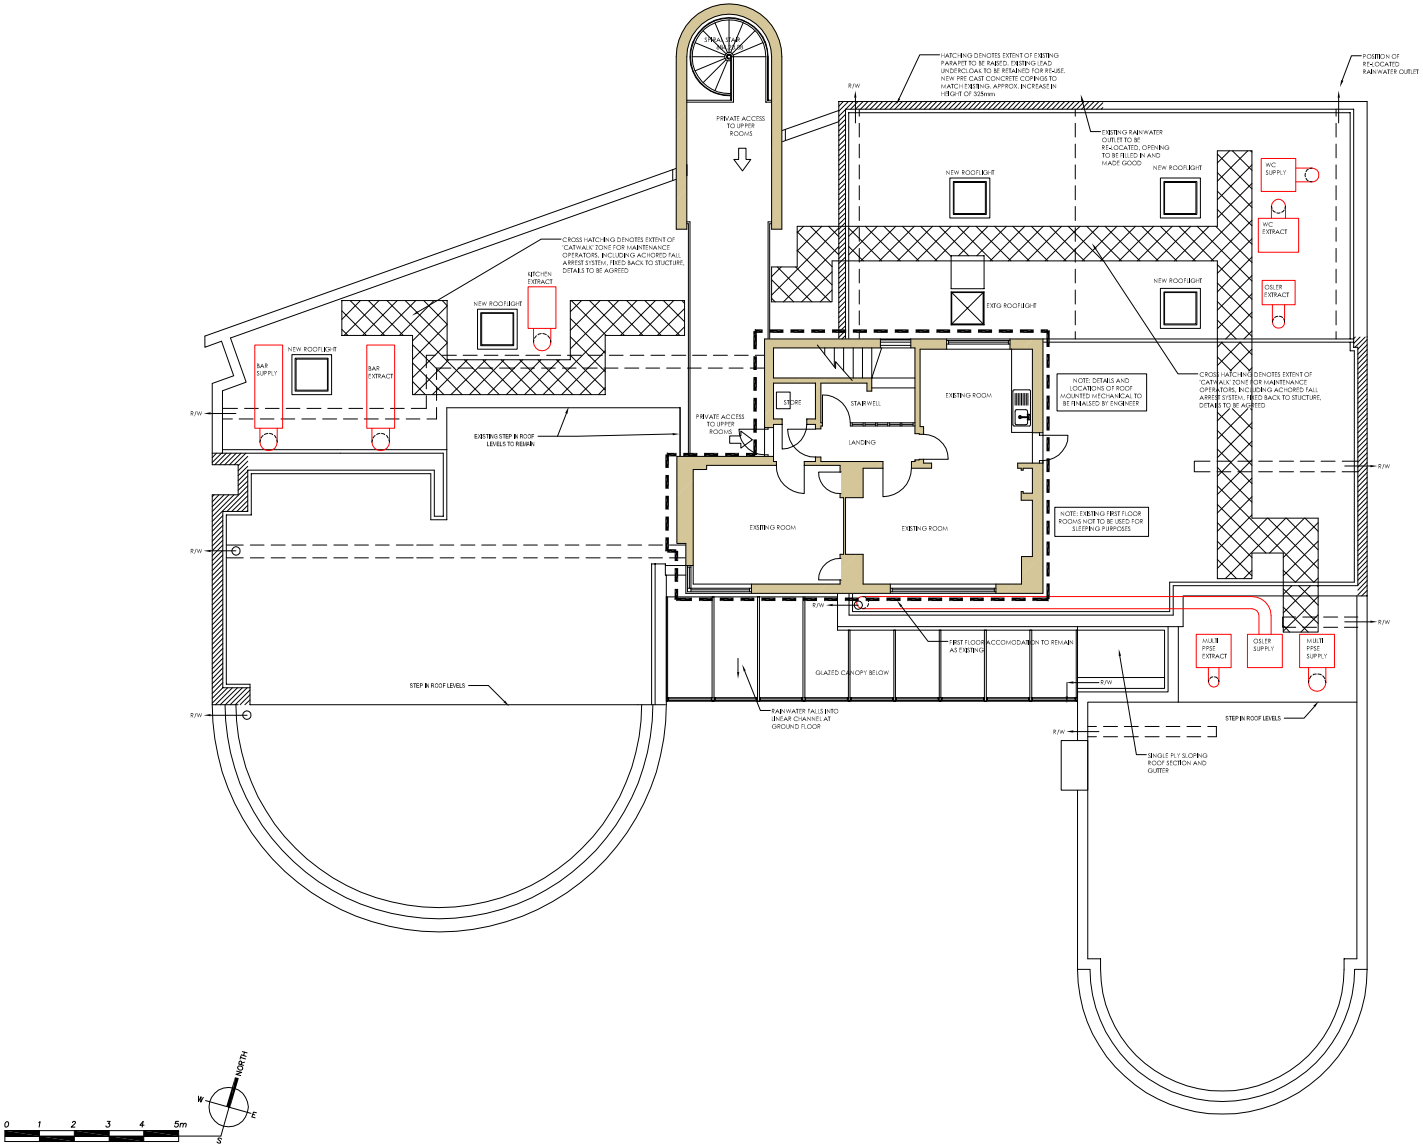

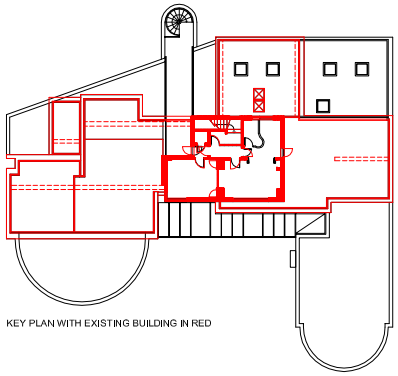

KEY PLAN WITH EXISTING BUILDING IN RED

REV C: FIRST FLOOR LAYOUT SHOWN AS EXISTING, MECH PLANT ADDED, NOTES RE PARAPET ADDED, ROOFLIGHTS ADDED, ACCESS AND SAFETY INFO ADDED (19.05.08/MB)

REV B: ROOM NUMBERS ADDED, SHOWER ROOM ADJUSTED, SPIRAL STAIR ADJUSTED TO SUIT ENTRANCE BELOW, ROOFLIGHTS REVISED, EXISTING UPSTANDS SHOWN OMITTED, REFERENCE TO SEDUM OMITTED (13.05.08/MB)

REV A: AMENDS FOLLOWING MEETINGS HELD ON 16-04-08, COMPRISING: CONSULTANTS MEETING; MECH PLANT NOTE ADDED (17.04.08/MB)

WILDBLOOD MACDONALD

Chartered Architects
Parkhill Studio, Parkhill, Walton Road,
Wetherby LS22 5DZ
T 01937 585 225
F 01937 580 329
mail@wildblood-macdonald.com
www.wildblood-macdonald.com

PROPOSED REDEVELOPMENT AT OSLER HOUSE,
OXFORD
OXFORD UNIVERSITY ESTATES DIRECTORATE

PROPOSED FIRST FLOOR PLAN

Scale	Date	Drawn by
1:100@A2	12.02.08	MB
Job no. 1902	Drawing no. 1902(PL)15	Revision no. C