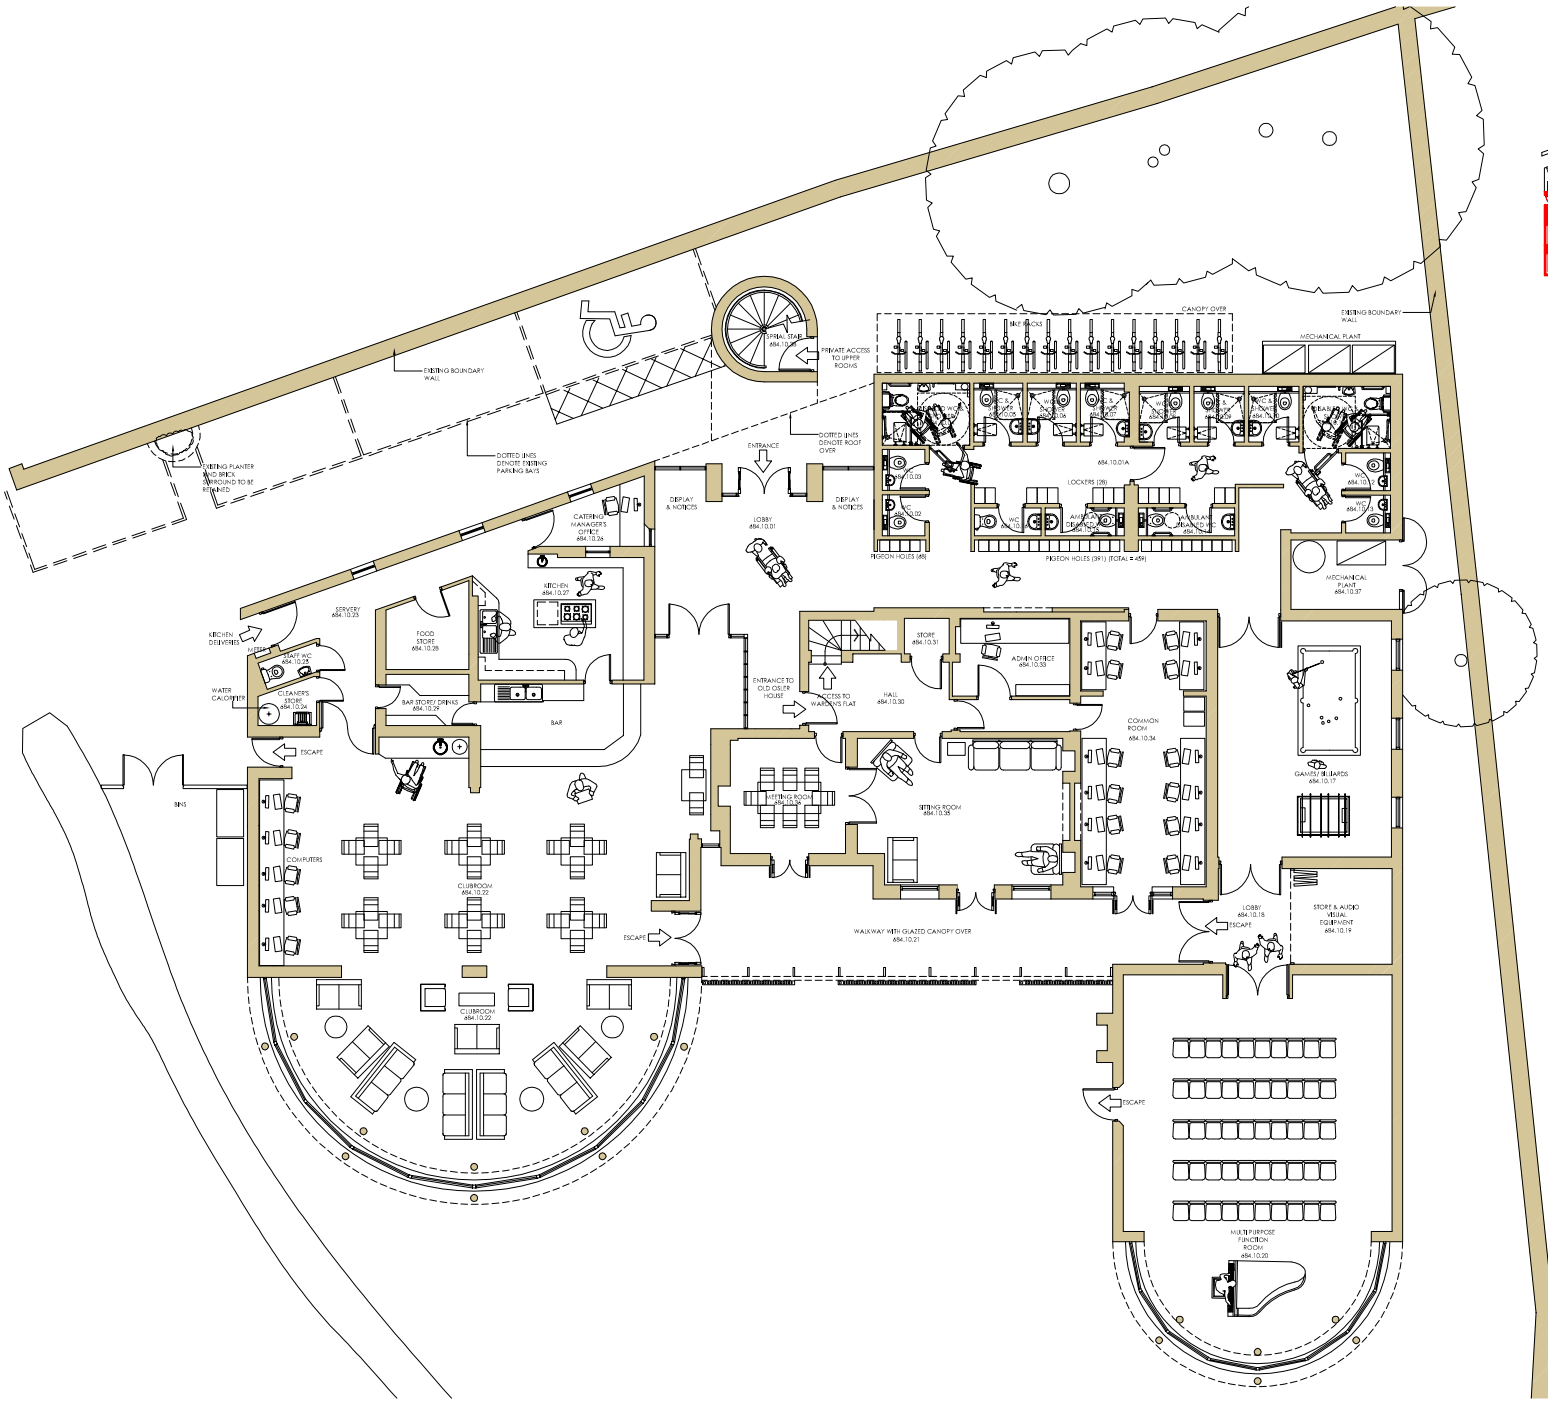

REV F: LOGGIA OMITTED, GLASS SCREEN TO CLUBROOM RECONFIGURED (19.05.08/MB)

REV E: ROOM NUMBERS ADDED, METER CUPBOARD ADDED TO KITCHEN STORE ENTRANCE, SPIRAL STAIR ADJUSTED AND ENTRANCE WIDENED (13.05.08/MB)

REV D: AMENDS FOLLOWING MEETINGS HELD ON 16-04-08, COMPRISING:

- USER GROUP AMENDS: INNER LOBBY DOOR OMITTED ON ADVICE FROM DISABLED CONSULTANT, WC DOORS OPENING INWARDS, COMPUTER ROOM RE-LABELLED AS 'ADMIN', DISABLED PARKING BAY ADDED
- CONSULTANTS MEETING: MECH PLANT ADDED, SERVICE VOID IN WCS ADDED, EXISTING ELEC CUPBOARD UNDER STAIRS SHOWN RETAINED (OSLER HOUSE DOOR MOVED AS RESULT), 600mm DEEP WORKTOP TO KITCHEN, EXISTING MASONRY PIER SHOWN RETAINED IN CLUBROOM, PLANT ROOM DOORS SHOWN OPENING TO 180 DEGREES, ESCAPE DOOR ADDED FROM FUNCTION ROOM, DOOR ADDED AT BOTTOM OF FLAT STAIR, CLEANERS STORE AND WC RECONFIGURED TO ADD CHLORIFIER (17.04.08/MB)

REV C: FIRST FLOOR OMITTED, SITE CONTEXT INCREASED, KEY PLAN ADDED (15.04.08/MB)

REV B: WINDOWS FACETED, STAIR MOVED, KITCHEN LAYOUT AMENDED, BOUNDARY WALLS ADDED, LOGGIA ADDED, DOOR ADDED TO COMPUTER ROOM, WINDOWS ADDED TO KITCHEN WALL, CLEANERS SINK AND STAFF WC RE-DESIGNED (14.04.08/MB)

REV A: WINDOWS ADDED TO CATERING MGRS OFFICE, KITCHEN STORES AMENDED, STORE TO MULTI PURPOSE ROOM HANDED, COMPUTERS ADDED TO CLUBROOM, WC LAYOUTS AMENDED IN LINE WITH USER GROUPS COMMENTS (14.03.08/MB)

WILDBLOOD MACDONALD

Chartered Architects
Parkhill Studio, Parkhill, Walton Road,
Wetherby LS22 5DZ
T 01937 585 225
F 01937 580 329
mail@wildblood-macdonald.com
www.wildblood-macdonald.com

PROPOSED REDEVELOPMENT AT OSLER HOUSE,
OXFORD
OXFORD UNIVERSITY ESTATES DIRECTORATE

PROPOSED GROUND FLOOR PLAN

Scale	Date	Drawn by
1:100@A2	12.02.08	MB
Job no.	Drawing no.	Revision no.
1902	1902(PL)11	F